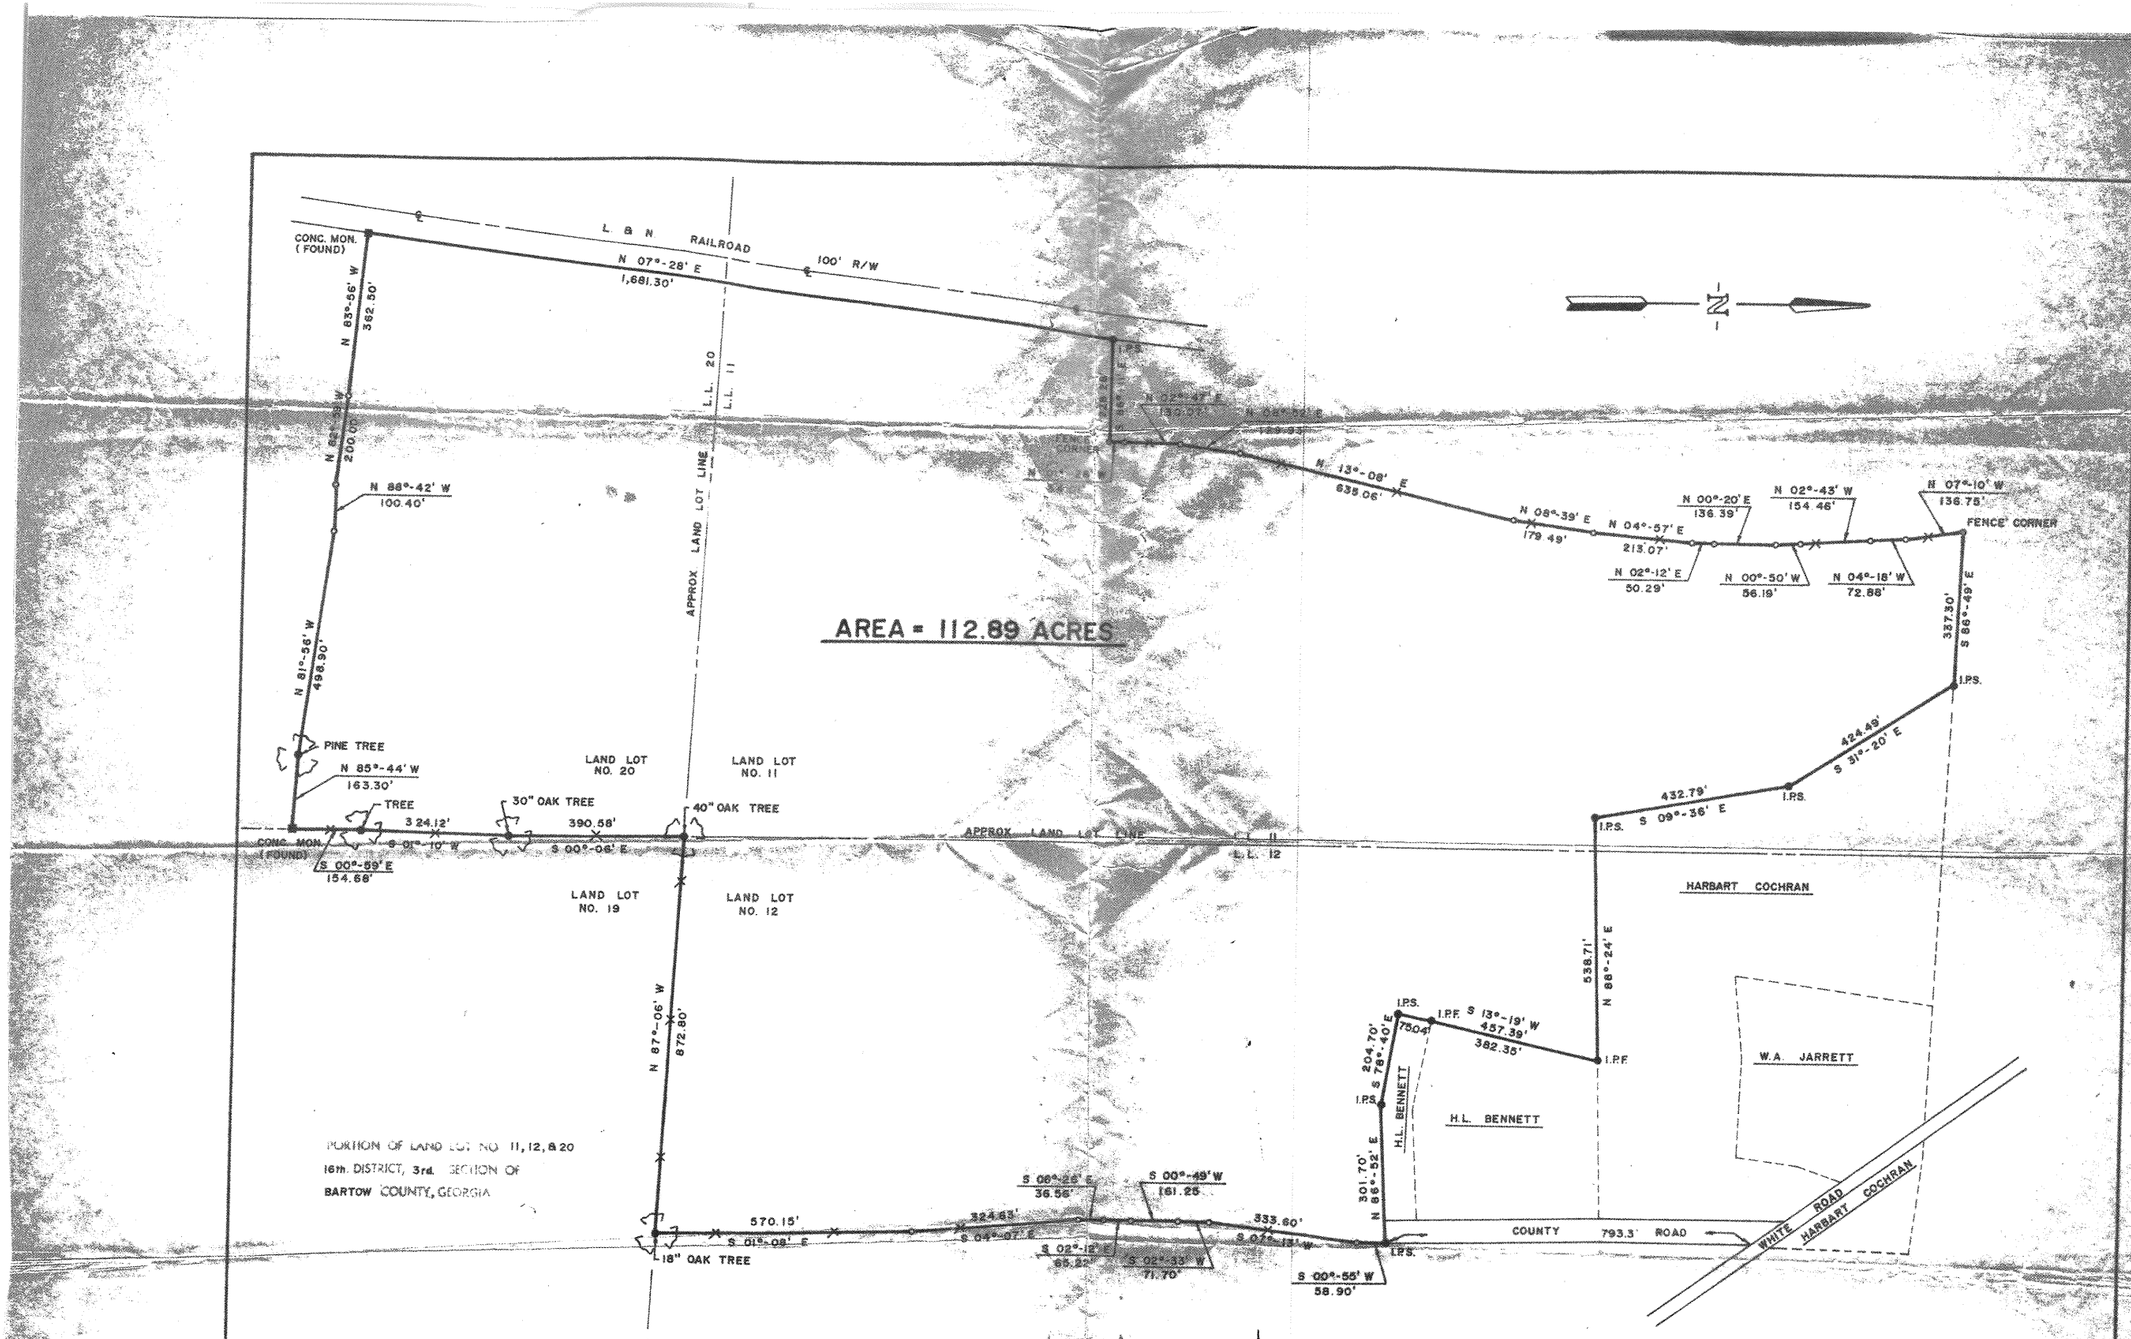

GEORGIA
REGISTERED
No. 1806
1974
Professional
LAND SURVEYOR
DON R. WATT

IN MY OPINION THIS PLAT IS A CORRECT REPRESENTATION OF THE LAND PLATTED AND HAS BEEN PREPARED IN CONFORMITY WITH THE MINIMUM STANDARDS AND REQUIREMENTS OF LAW.

Don R. Watt
DON R. WATT
Ga. Reg. L. S. No. 1806

REVISIONS		
NO.	DATE	DESCRIPTION

TLM ASSOCIATES INC.
CONSULTING ENGINEERS
MEMPHIS, TENNESSEE
JACKSON, TENNESSEE
CALHOUN, GEORGIA

BOUNDARY SURVEY
FOR
HARBART COCHRAN
BARTOW COUNTY, GEORGIA

112.89 ACRE FARM SURVEY

SCALE: 1" = 200'

DATE: 4-22-74
DRAWN: W.T.S.
CHECKED: D.R.W.
JOB NO.: C-322
SHEET NO.: 1 OF 1